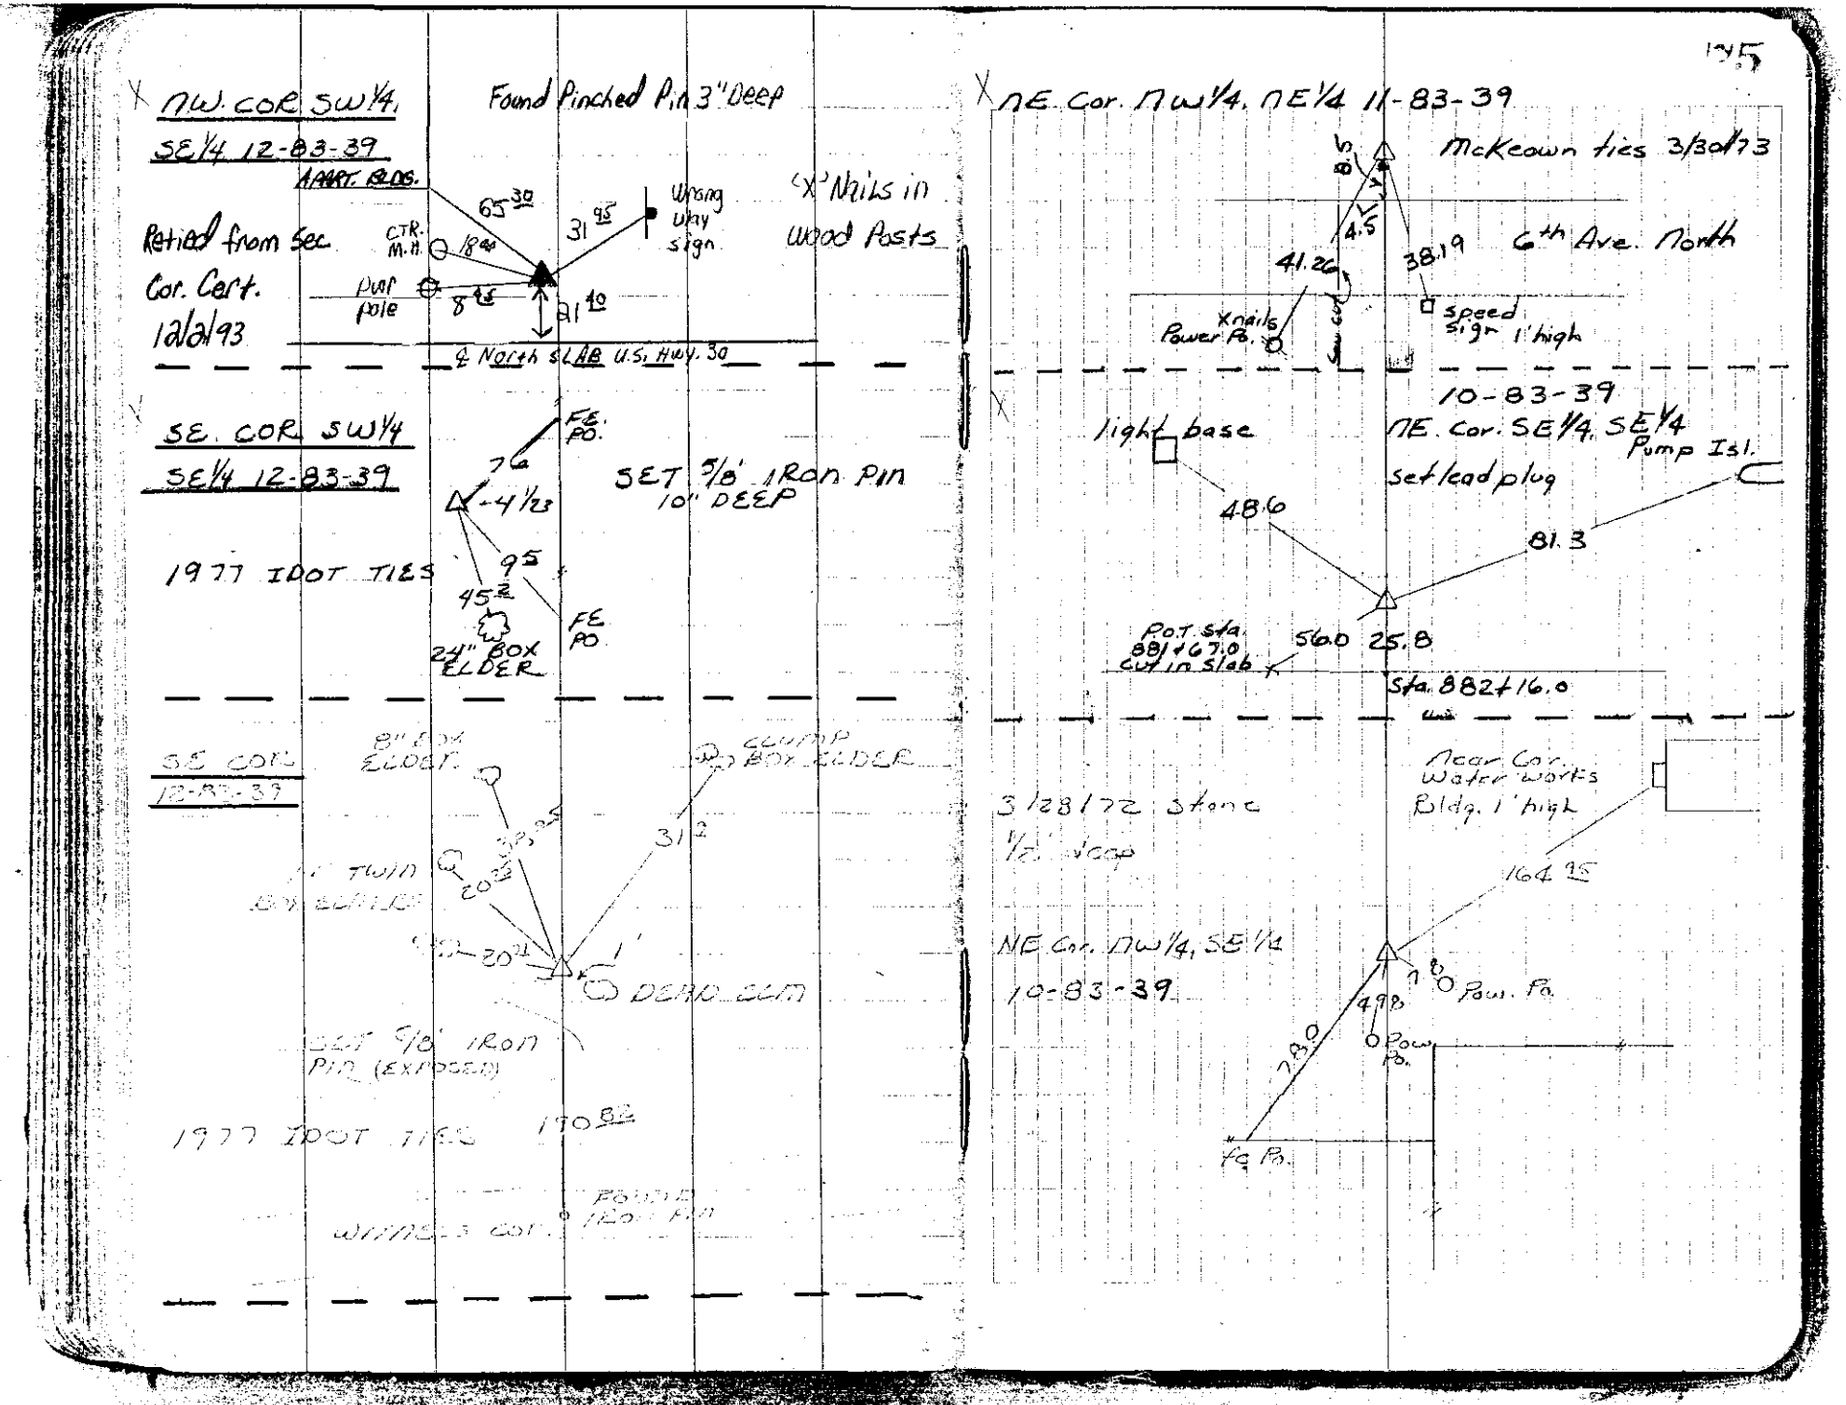
NW. COR SW¼ SE¼ 12-83-39
Found Pinched Pin 3" Deep
MART. BLDG.
CTR. M.H.
pwr pole
Wrong Way sign
"X" Nails in wood Posts
Retied from Sec. Cor. Cert. 12/2/93
℄ North SLAB U.S. Hwy. 30
SE. COR SW¼ SE¼ 12-83-39
SET ⅜" IRON PIN 10" DEEP
FE PO.
1977 IDOT TIES
24" BOX ELDER
SE COR 12-83-39
8" BOX ELDER
COTTON BOX ELDER
DEAD ELM
SET ⅜" IRON PIN (EXPOSED)
1977 IDOT TIES
NE. Cor. NW¼, NE¼ 11-83-39
McKeown ties 3/30/73
6th Ave. North
Knails Power Po.
speed sign 1' high
10-83-39
NE. Cor. SE¼, SE¼
Pump Isl.
set lead plug
light base
P.O.T. Sta. 881+67.0 cut in slab
Sta. 882+16.0
3/28/72 stone ½" cap
NE Cor. NW¼, SE¼ 10-83-39
Assoc. Cor. Water Works Bldg. 1' high
Pow. Po.
FE Po.